Length of the drain-1400 mtr

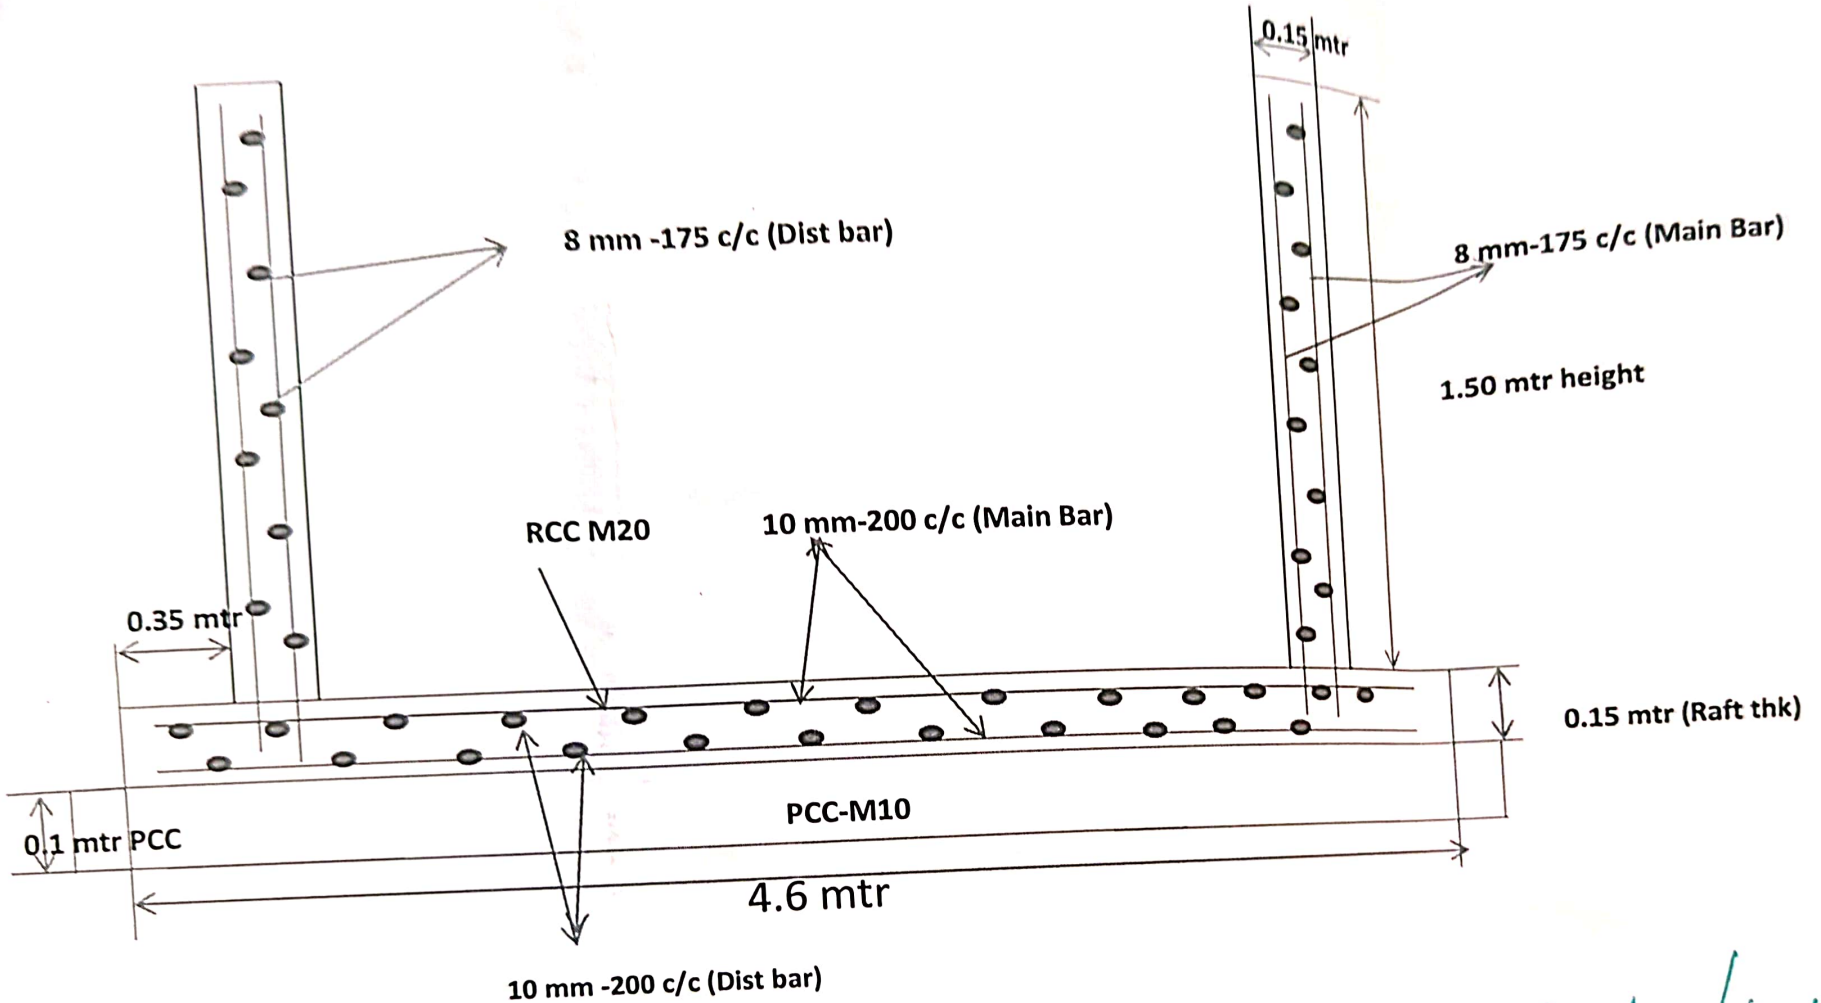

J-E

A.E.E.(K-O&M)-3-1
BWSSB, T.G.Halli

Executive Engineer (K-O&M)-3
CRSWW, Thippagondanahalli, BWSSB
Magadi Main Road,
Bengaluru South - 562 130

2024, 17:41

Google Maps

Google Maps

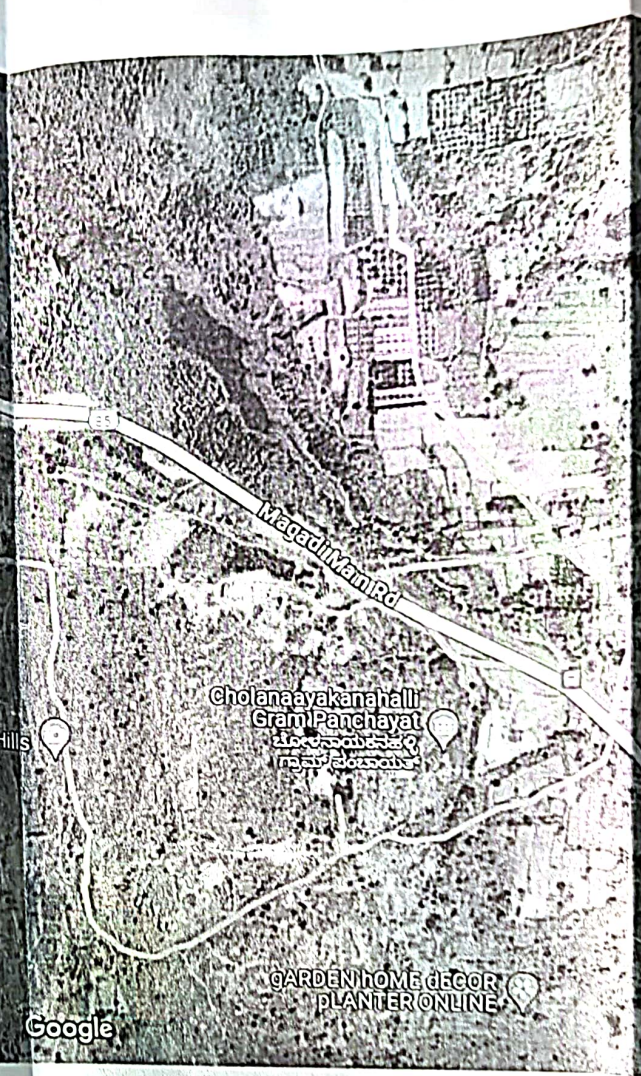

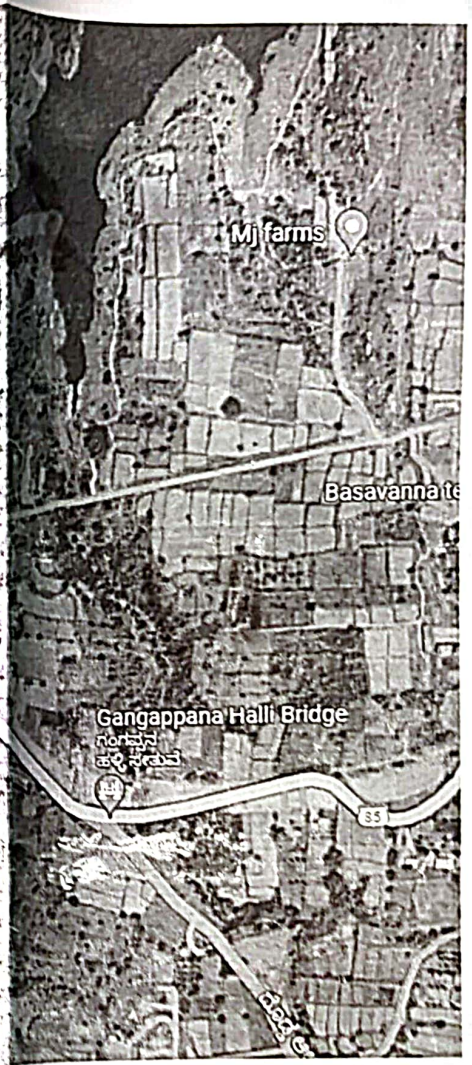

Imagery ©2024 Airbus, CNES / Airb... Maxar Technologies, Map data ©2024 200 m

Measure distance
Total distance: 1.41 km (4,635.63 ft)

J.E

Assistant Executive Engineer,
Kaveri Operation & Maintenance-3-1 Sub Division,
BWSSB, T.G. Halli, Bangalore South Taluk,
Bangalore Rural District - 562120

EXECUTIVE ENGINEER
Kaveri Operation & Maintenance-03 Division
BWSSB, T.G.Halli, Bangalore South Taluk
Bangalore Rural District - 562120